
TRANSVERSE SECTION @ DROPPED CONCRETE BEAM

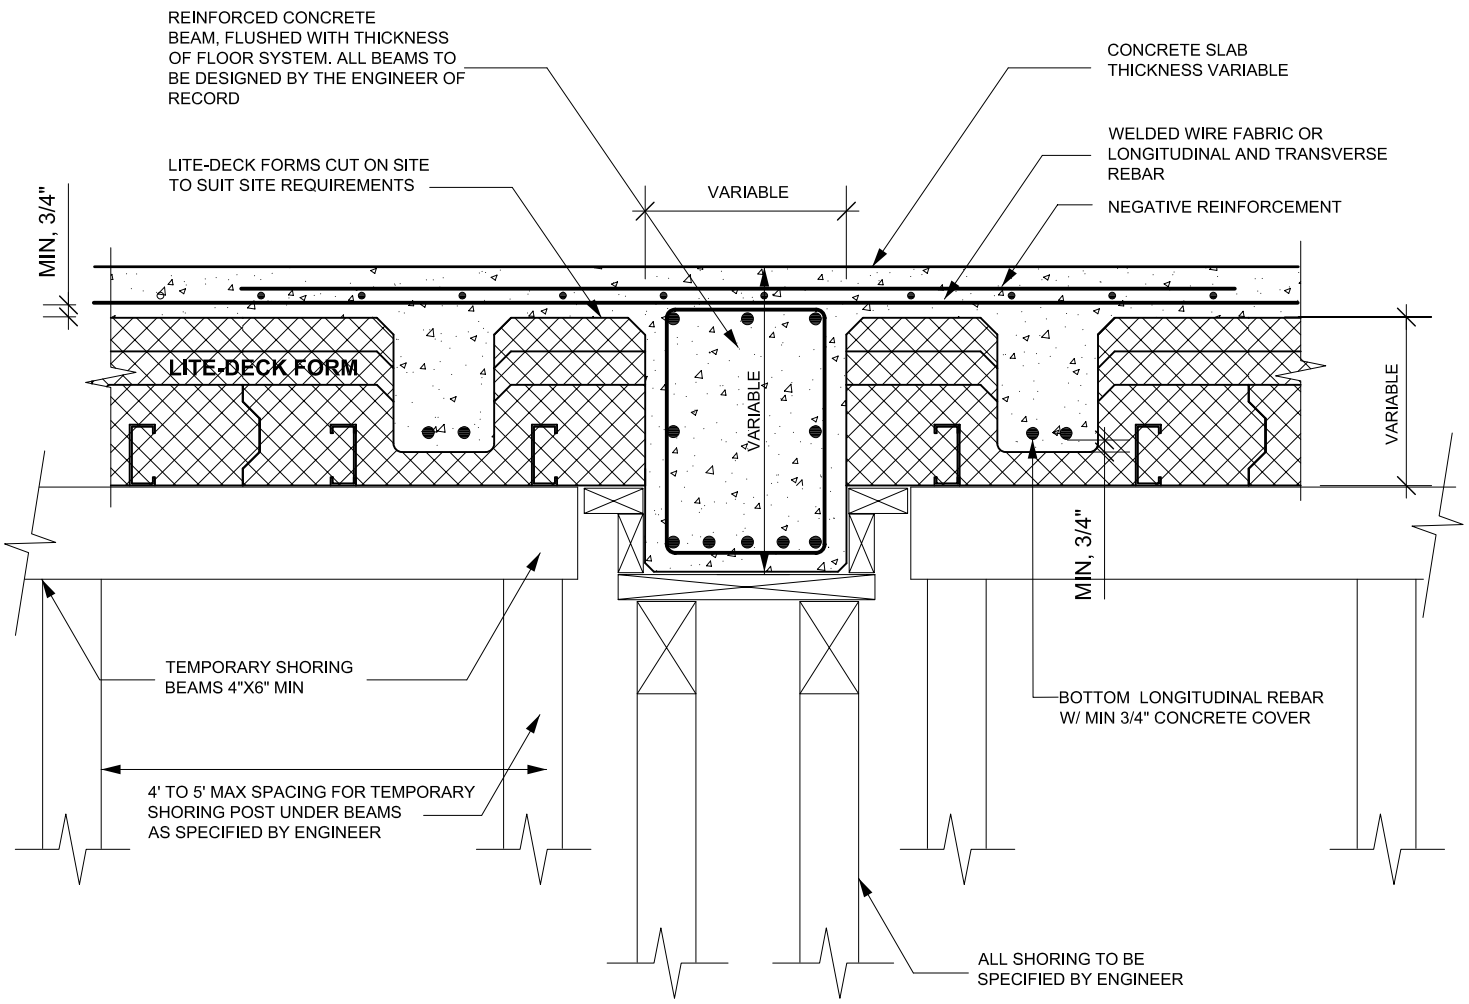

NOTE:

ALL INFORMATION SHOWN IS SUGGESTED. DUE TO APPLICATION VARIANCES IT IS THE RESPONSIBILITY OF THE ENGINEER OF RECORD TO PROVIDE ALL INFORMATION REQUIRED TO SUIT LOCAL BUILDING CODES AND REGULATIONS, TO INCLUDE ALL STEEL REINFORCEMENT AND SHORING SCHEDULES. THIS DETAIL SHOULD NOT BE USED FOR CONSTRUCTION PURPOSES UNLESS IT HAS BEEN CERTIFIED AND SEALED BY A QUALIFIED ENGINEER.

Lite-Deck®

LiteForm Technologies
1950 W. 29th Street
South Sioux City, NE 68776
Tel: 800-551-3313
Fax: 402-241-4435
www.liteform.com

Copyright 2008

TRANSVERSE SECTION @ DROPPED CONCRETE BEAM

DRAWN BY: LFT	REVISION DATE:
DATE: 10/14/08	SCALE: 1" = 1'-0"
DETAIL NO:	**LD-2.17**

DUE TO VARIANCES IN LOCAL CODES, CONSTRUCTION PRACTICES, AND REQUIREMENTS ALL DETAILS SHALL BE CONSTRUCTED IN ACCORDANCE WITH SUCH LOCAL CODES, CONSTRUCTION PRACTICES, AND REQUIREMENTS REGARDLESS OF DETAIL CONSTRUCTION SHOWN IN DRAWING. LITEFORM TECHNOLOGIES RESERVES THE RIGHT TO CHANGE INFORMATION SHOWN WITHOUT NOTICE.