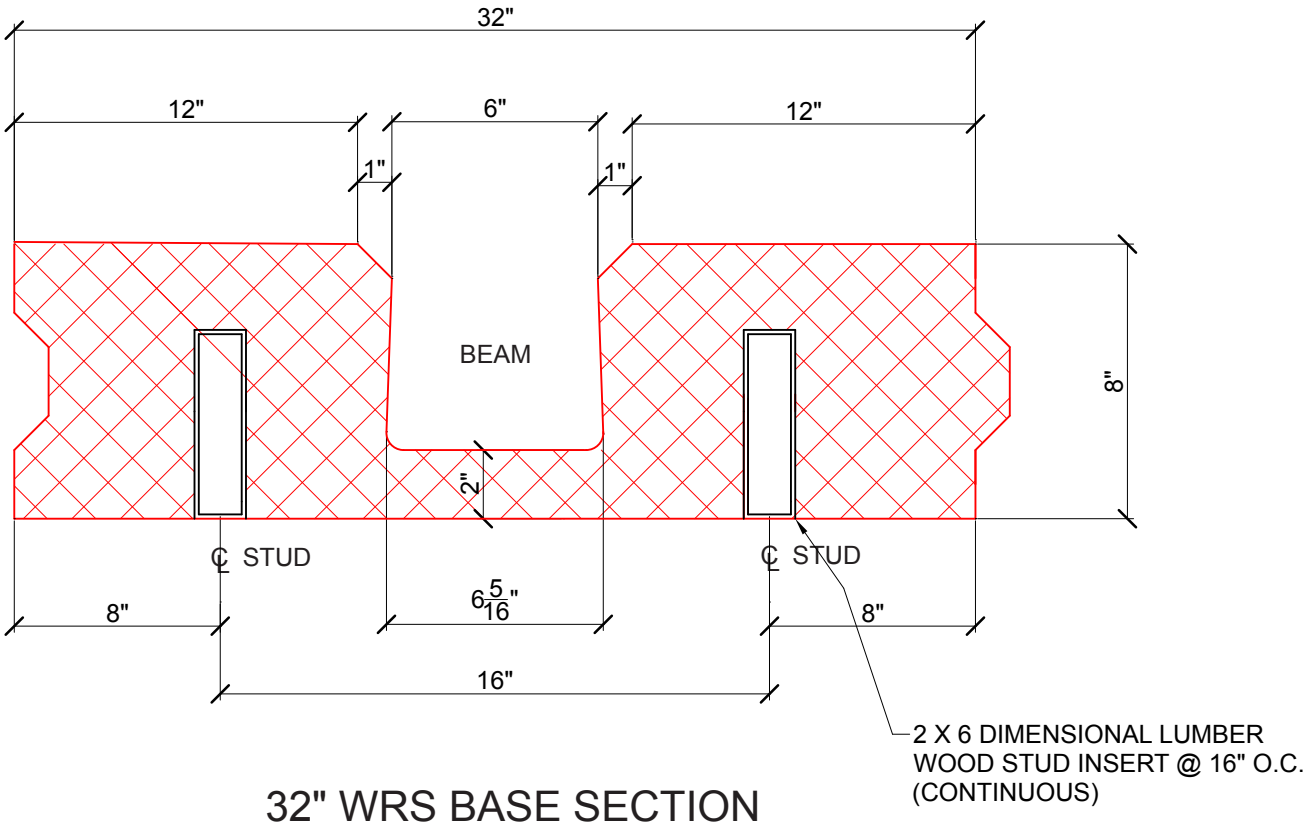


32" WRS BASE SECTION

EPS Foam Density = 1.25 pcf

LiteDeck®

Lite-Form Technologies
1950 West 29th Street
South Sioux City, NE. 68776
Tel: 800-551-3313
Fax: 402-241-4435
www.liteform.com

Copyright 2013

32" WRS BASE SECTION DIMENSIONS

DRAWN BY: LFT	REVISION DATE:
DATE: 03/15/13	SCALE: Not to Scale
DETAIL NO:	**LD-2.2W**

DUE TO VARIANCES IN LOCAL CODES, CONSTRUCTION PRACTICES, AND REQUIREMENTS ALL DETAILS SHALL BE CONSTRUCTED IN ACCORDANCE
WITH SUCH LOCAL CODES, CONSTRUCTION PRACTICES, AND REQUIREMENTS REGARDLESS OF DETAIL CONSTRUCTION SHOWN IN DRAWING.
LITE-FORM TECHNOLOGIES RESERVES THE RIGHT TO CHANGE INFORMATION SHOWN WITHOUT NOTICE.