



Top View

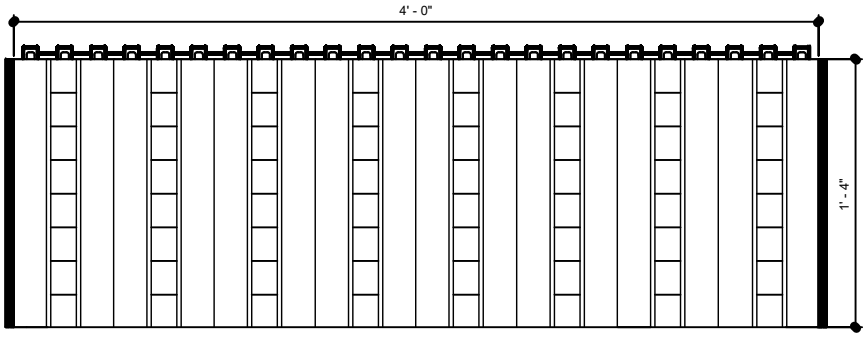

Side View

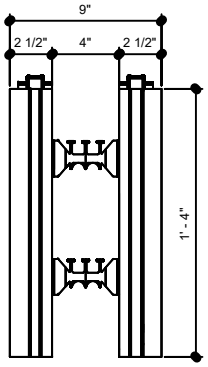

Front View

LiteForm ICF®

LiteForm Technologies
1950 West 29th Street
South Sioux City, NE. 68776
Tel: 800-551-3313
Fax: 402-241-4435
www.liteform.com

4" LITEFORM ICF - STRAIGHT BLOCK

DRAWN BY: AB	REVISION DATE:
DATE: 03/26/20	SCALE: Not to Scale
DETAIL NO:	LF04

DUE TO VARIANCES IN LOCAL CODES, CONSTRUCTION PRACTICES, AND REQUIREMENTS ALL DETAILS SHALL BE CONSTRUCTED IN ACCORDANCE WITH SUCH LOCAL CODES, CONSTRUCTION PRACTICES, AND REQUIREMENTS REGARDLESS OF DETAIL CONSTRUCTION SHOWN IN DRAWING. LITE-FORM TECHNOLOGIES RESERVES THE RIGHT TO CHANGE INFORMATION SHOWN WITHOUT NOTICE.